LAKE SHORE & MICHIGAN SOUTHERN RAILROAD

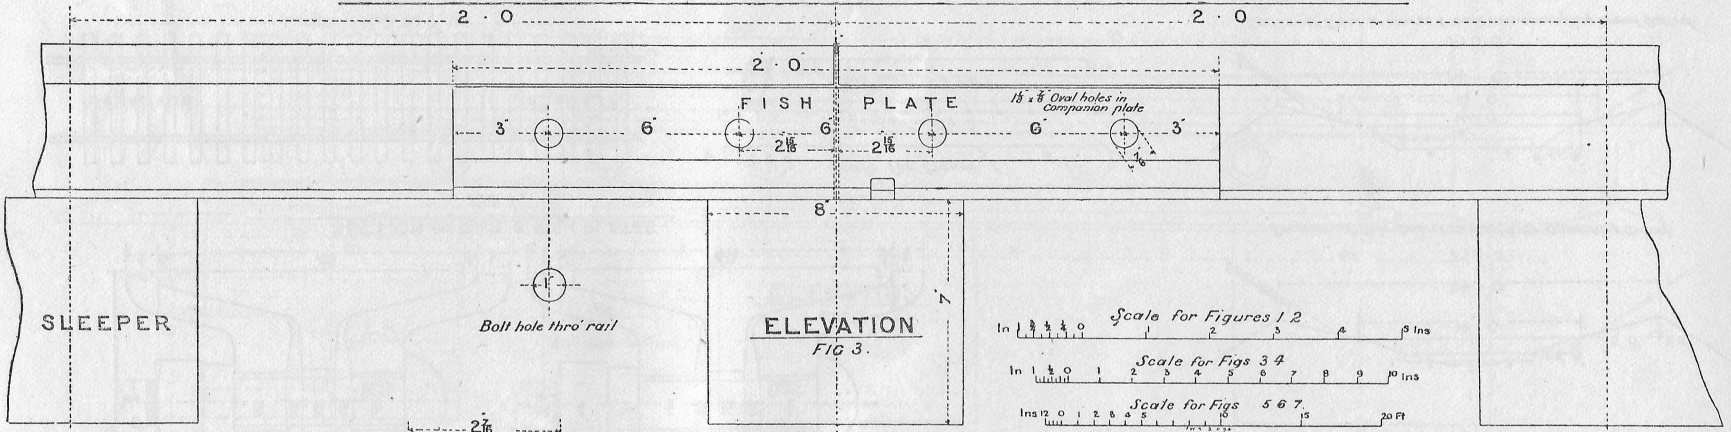

ELEVATION
FIG 3.

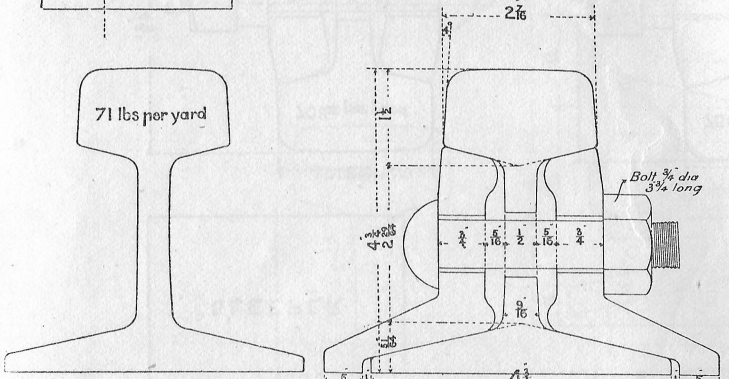

SECTIONS OF RAILS & FISH PLATES
FIGS 1.2.

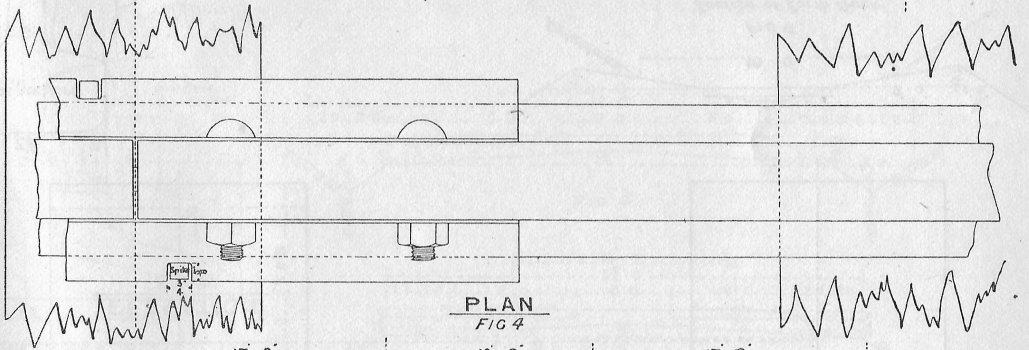

PLAN
FIG 4

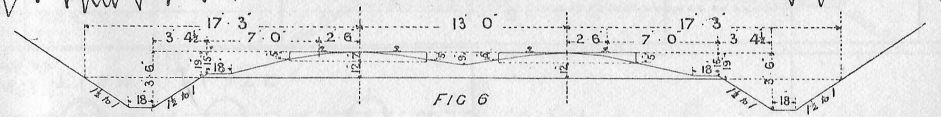

FIG 6

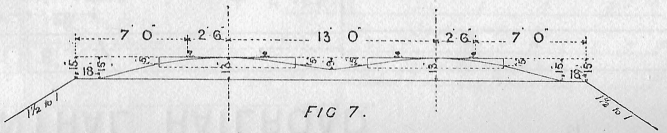

FIG 7.

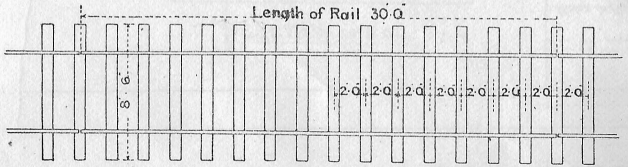

FIG 5