GREAT EASTERN RAILWAY

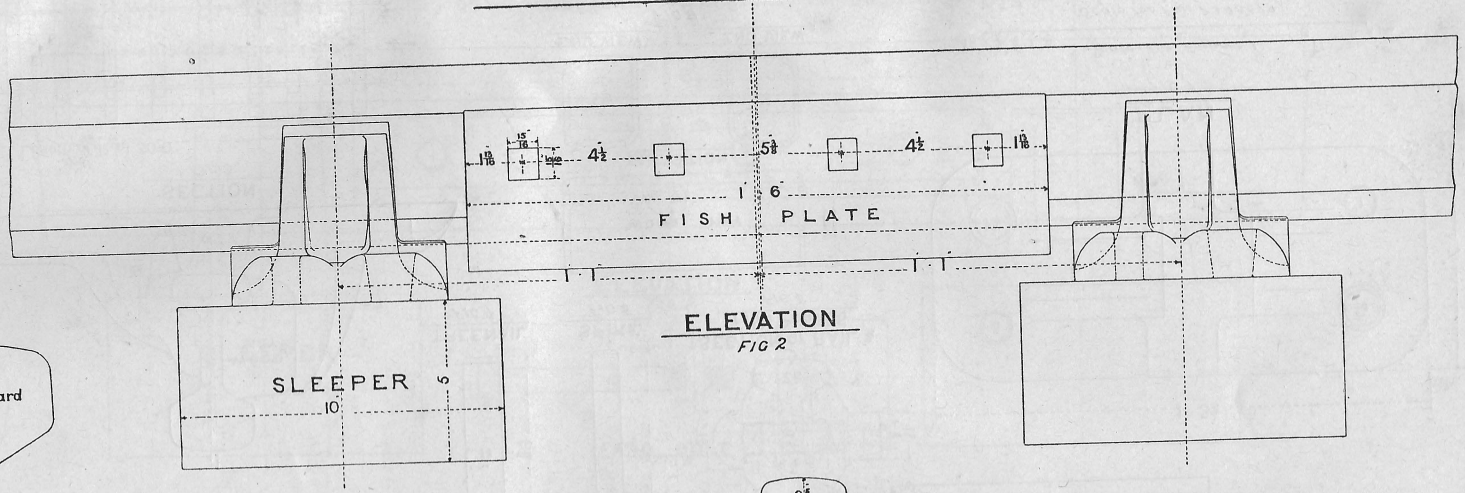

ELEVATION
FIG 2

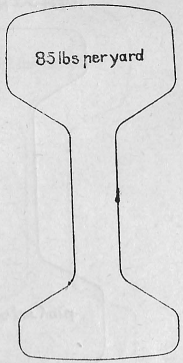

SECTION OF RAIL
FIG 1

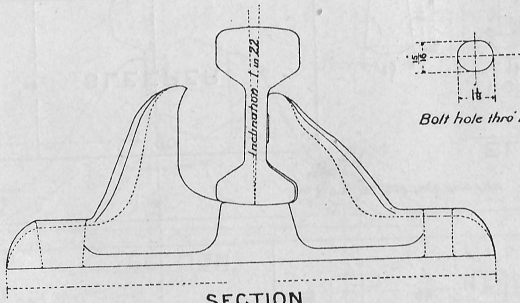

SECTION
FIG 3

Bolt hole thro' rail

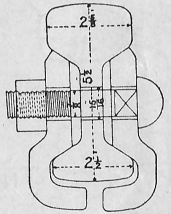

SECTION OF RAIL & FISH PLATES
FIG 4

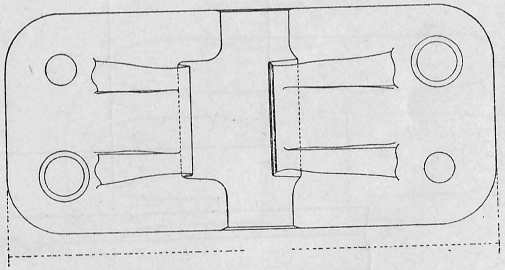

PLAN
FIG 5

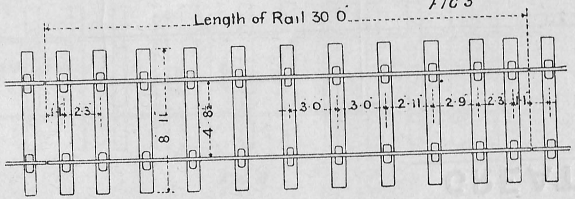

FIG 6

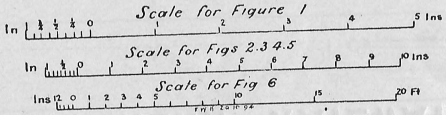

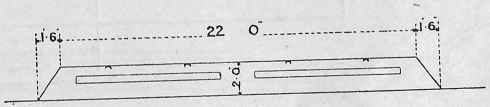

FIG 7