TYPE DRAWING No. 1

# M. S & L. RY.

## EMBANKMENTS AND CUTTINGS

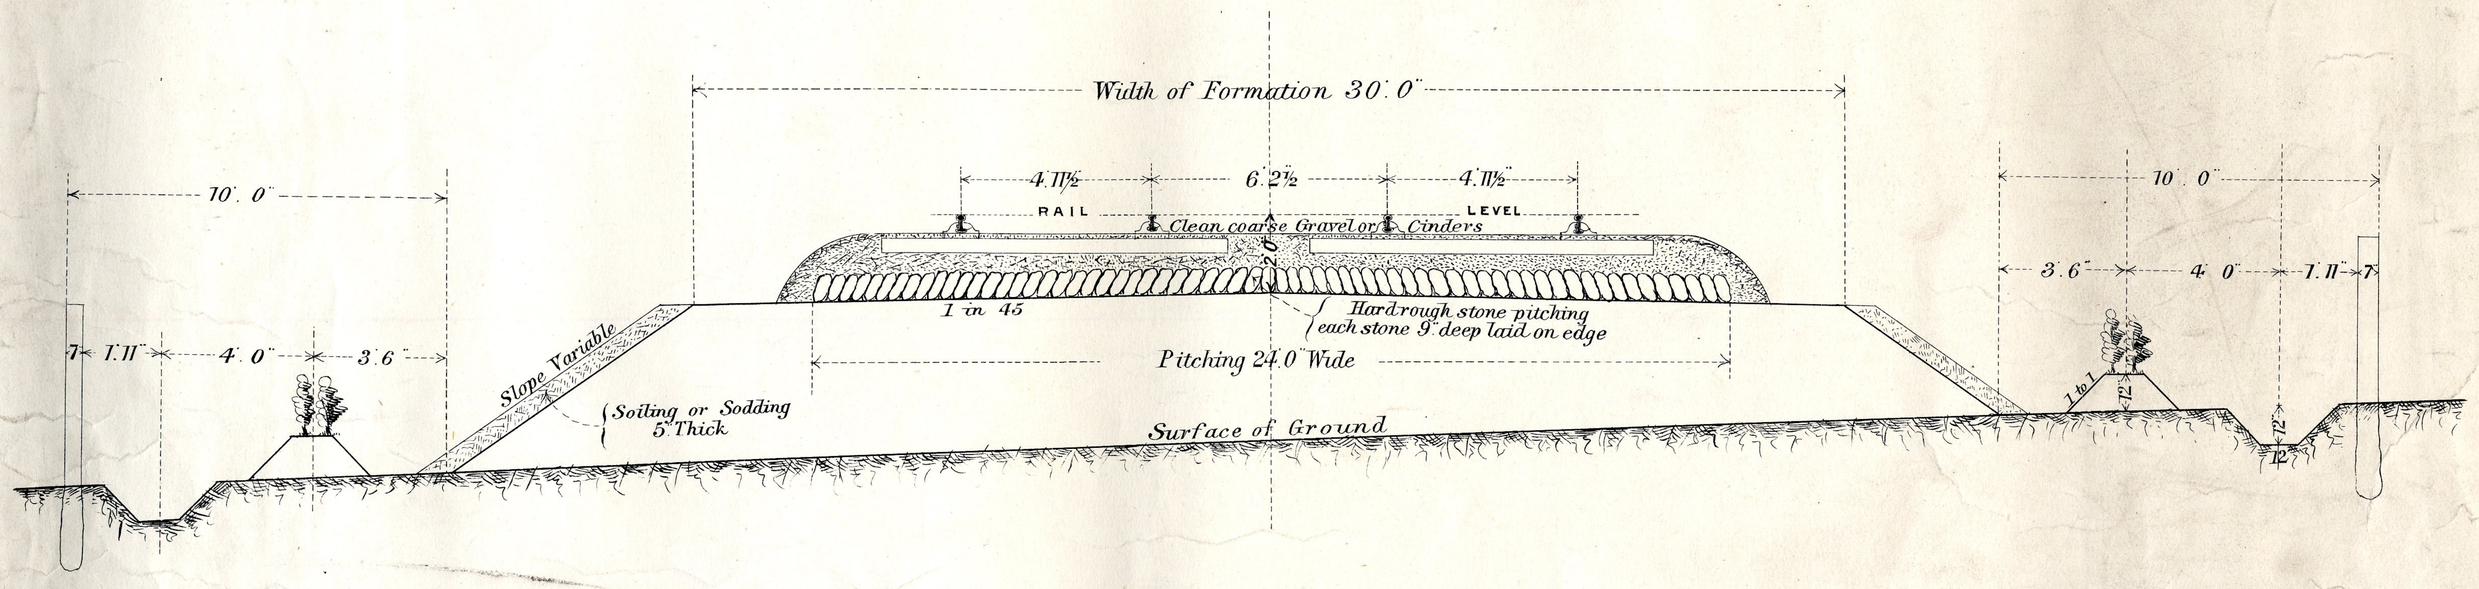


SECTION OF EMBANKMENT

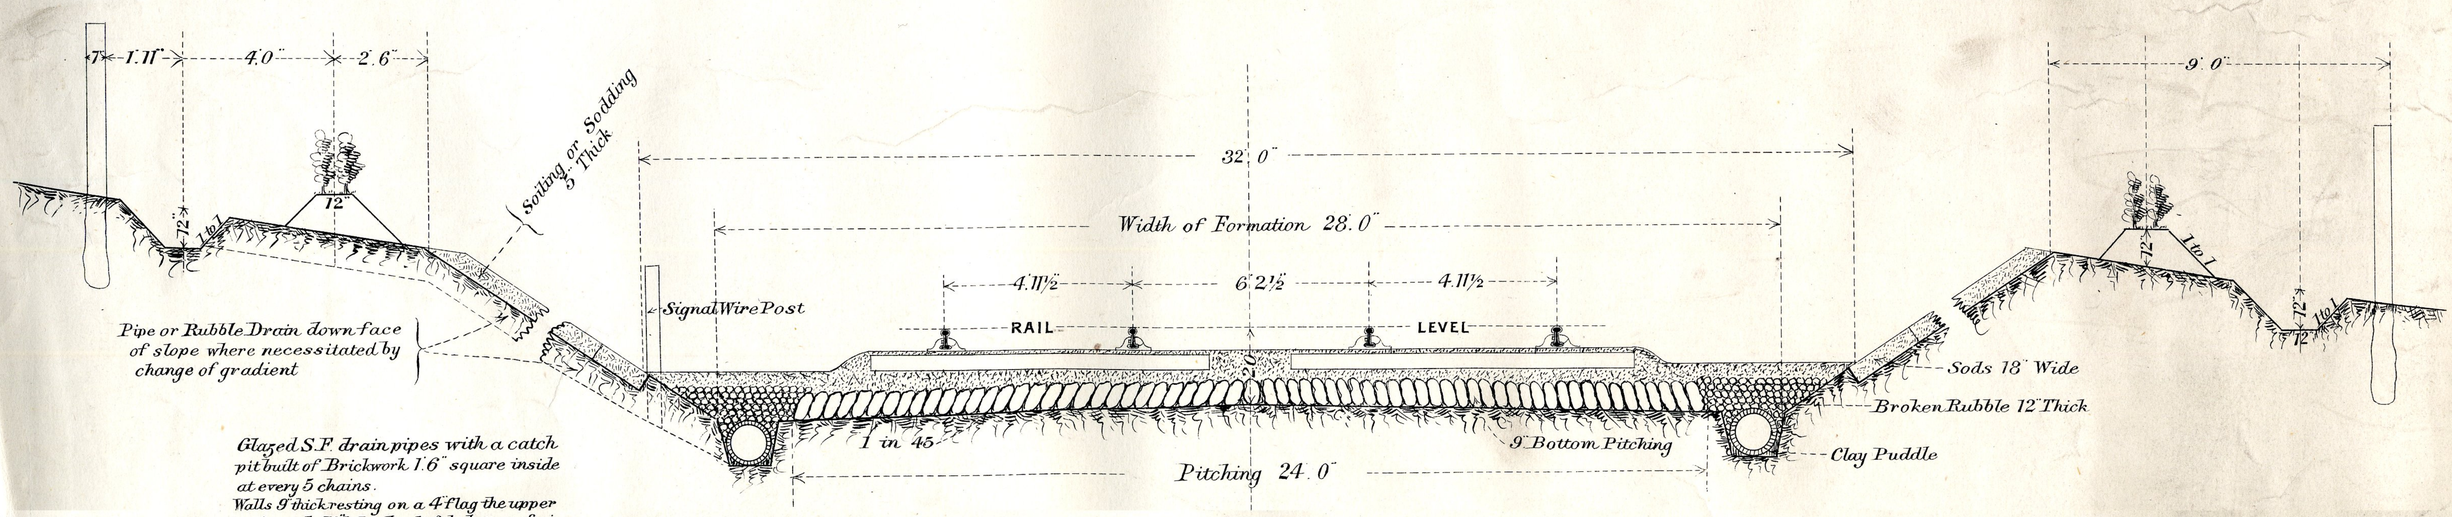


SECTION OF CUTTING

Scale - 4 Feet to an Inch

A. Ross
Engineer.
November 1895.